


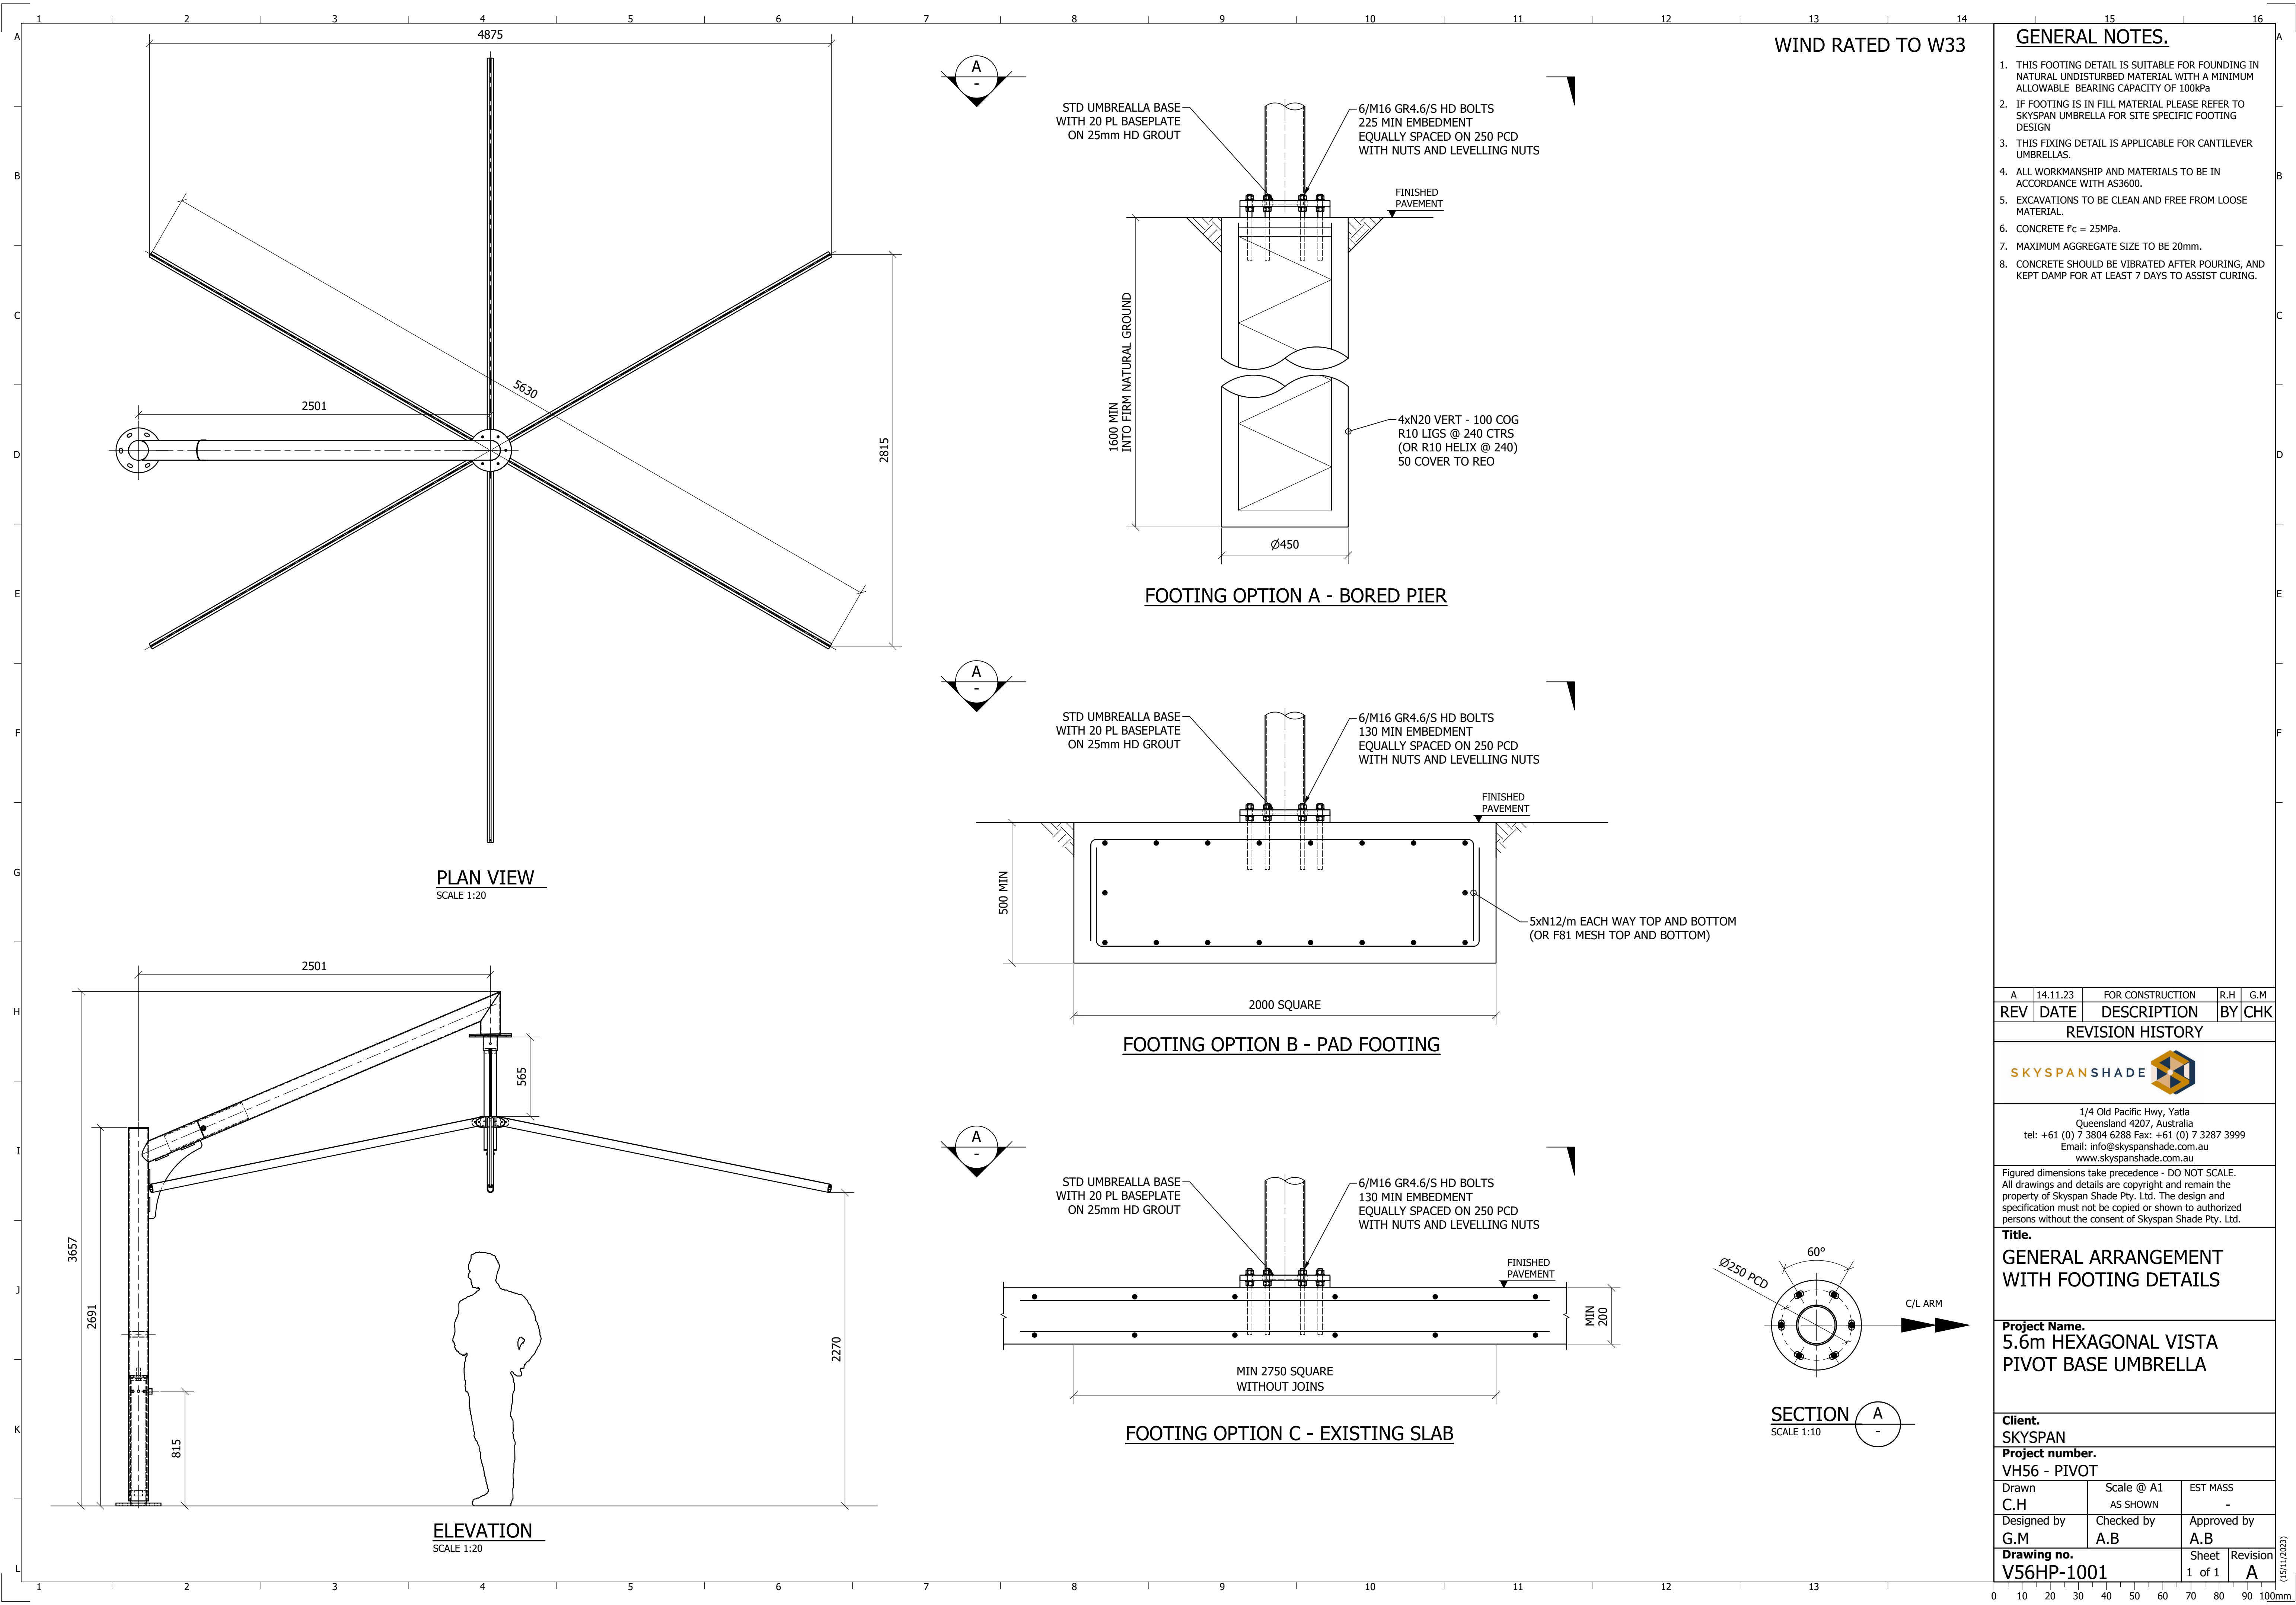

GENERAL NOTES.

1. THIS FOOTING DETAIL IS SUITABLE FOR FOUNDING IN NATURAL UNDISTURBED MATERIAL WITH A MINIMUM ALLOWABLE BEARING CAPACITY OF 100kPa
2. IF FOOTING IS IN FILL MATERIAL PLEASE REFER TO SKYSPAN UMBRELLA FOR SITE SPECIFIC FOOTING DESIGN
3. THIS FIXING DETAIL IS APPLICABLE FOR CANTILEVER UMBRELLAS.
4. ALL WORKMANSHIP AND MATERIALS TO BE IN ACCORDANCE WITH AS3600.
5. EXCAVATIONS TO BE CLEAN AND FREE FROM LOOSE MATERIAL.
6. CONCRETE $f_c = 25\text{MPa}$.
7. MAXIMUM AGGREGATE SIZE TO BE 20mm.
8. CONCRETE SHOULD BE VIBRATED AFTER POURING, AND KEPT DAMP FOR AT LEAST 7 DAYS TO ASSIST CURING.

A	14.11.23	FOR CONSTRUCTION	R.H	G.M
REV	DATE	DESCRIPTION	BY	CHK

REVISION HISTORY



1/4 Old Pacific Hwy, Yatta
Queensland 4207, Australia
tel: +61 (0) 7 3804 6288 Fax: +61 (0) 7 3287 3999
Email: info@skyspanshade.com.au
www.skyspanshade.com.au

Figured dimensions take precedence - DO NOT SCALE.
All drawings and details are copyright and remain the property of Skyspan Shade Pty. Ltd. The design and specification must not be copied or shown to authorized persons without the consent of Skyspan Shade Pty. Ltd.

Title.
GENERAL ARRANGEMENT
WITH FOOTING DETAILS

Project Name.
5.6m HEXAGONAL VISTA
PIVOT BASE UMBRELLA

Client.
SKYSPAN

Project number.
VH56 - PIVOT

Drawn C.H	Scale @ A1 AS SHOWN	EST MASS -
Designed by G.M	Checked by A.B	Approved by A.B
Drawing no. V56HP-1001	Sheet 1 of 1	Revision A

(15/11/2023)